(Band Room)

(Parking)

Entry
- New Vestibule
- Seating / Informal Meeting
- Signage Branding Opportunity

Storage (60 SF)
- Secure Equipment Storage
- Acoustic Buffer Between Band Room and Studio

Data Room (100 SF)

Studio (325 SF)
- Acoustically Isolated
- "Green Screen" Virtual Background
- Accommodates up to 3 Cameras

Multifunction Room (145 SF)
- Large Edit Room
- Conference Room
- Green Room / Guest Waiting
- Teaching Room

Open Staff Area (150 SF)
- Shared Work Area
- Manager Close to Staff and Edit Rooms

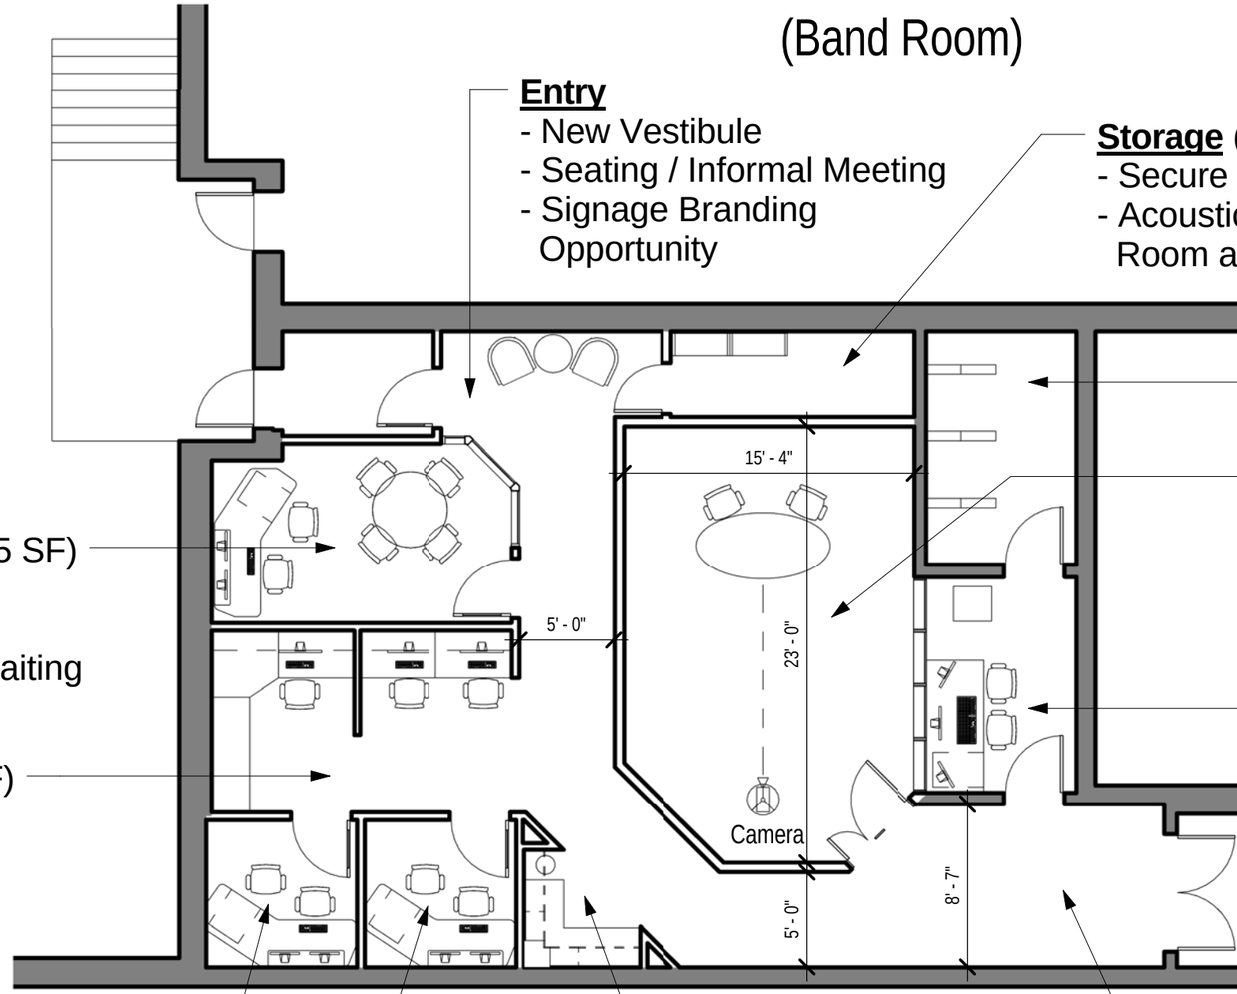

Control Room / Head End (100 SF)
- Master Control
- Studio Control
- Station Equipment Room
- Dedicated Secure Location
- Dedicated Cooling System
- Electrical Backup Support

Dedicated Edit Rooms (62 SF Each)
- Private Work Areas
- Acoustically Isolated

Support Area
- Printers
- Storage
- Refrigerator
- Microwave
- Scheduling and Event Board in Corridor

Service / School Entry
- Large Doors for Equipment / Scenery
- Waiting Area Outside Studio / Control
- Secured Entry

© 2007 Gensler

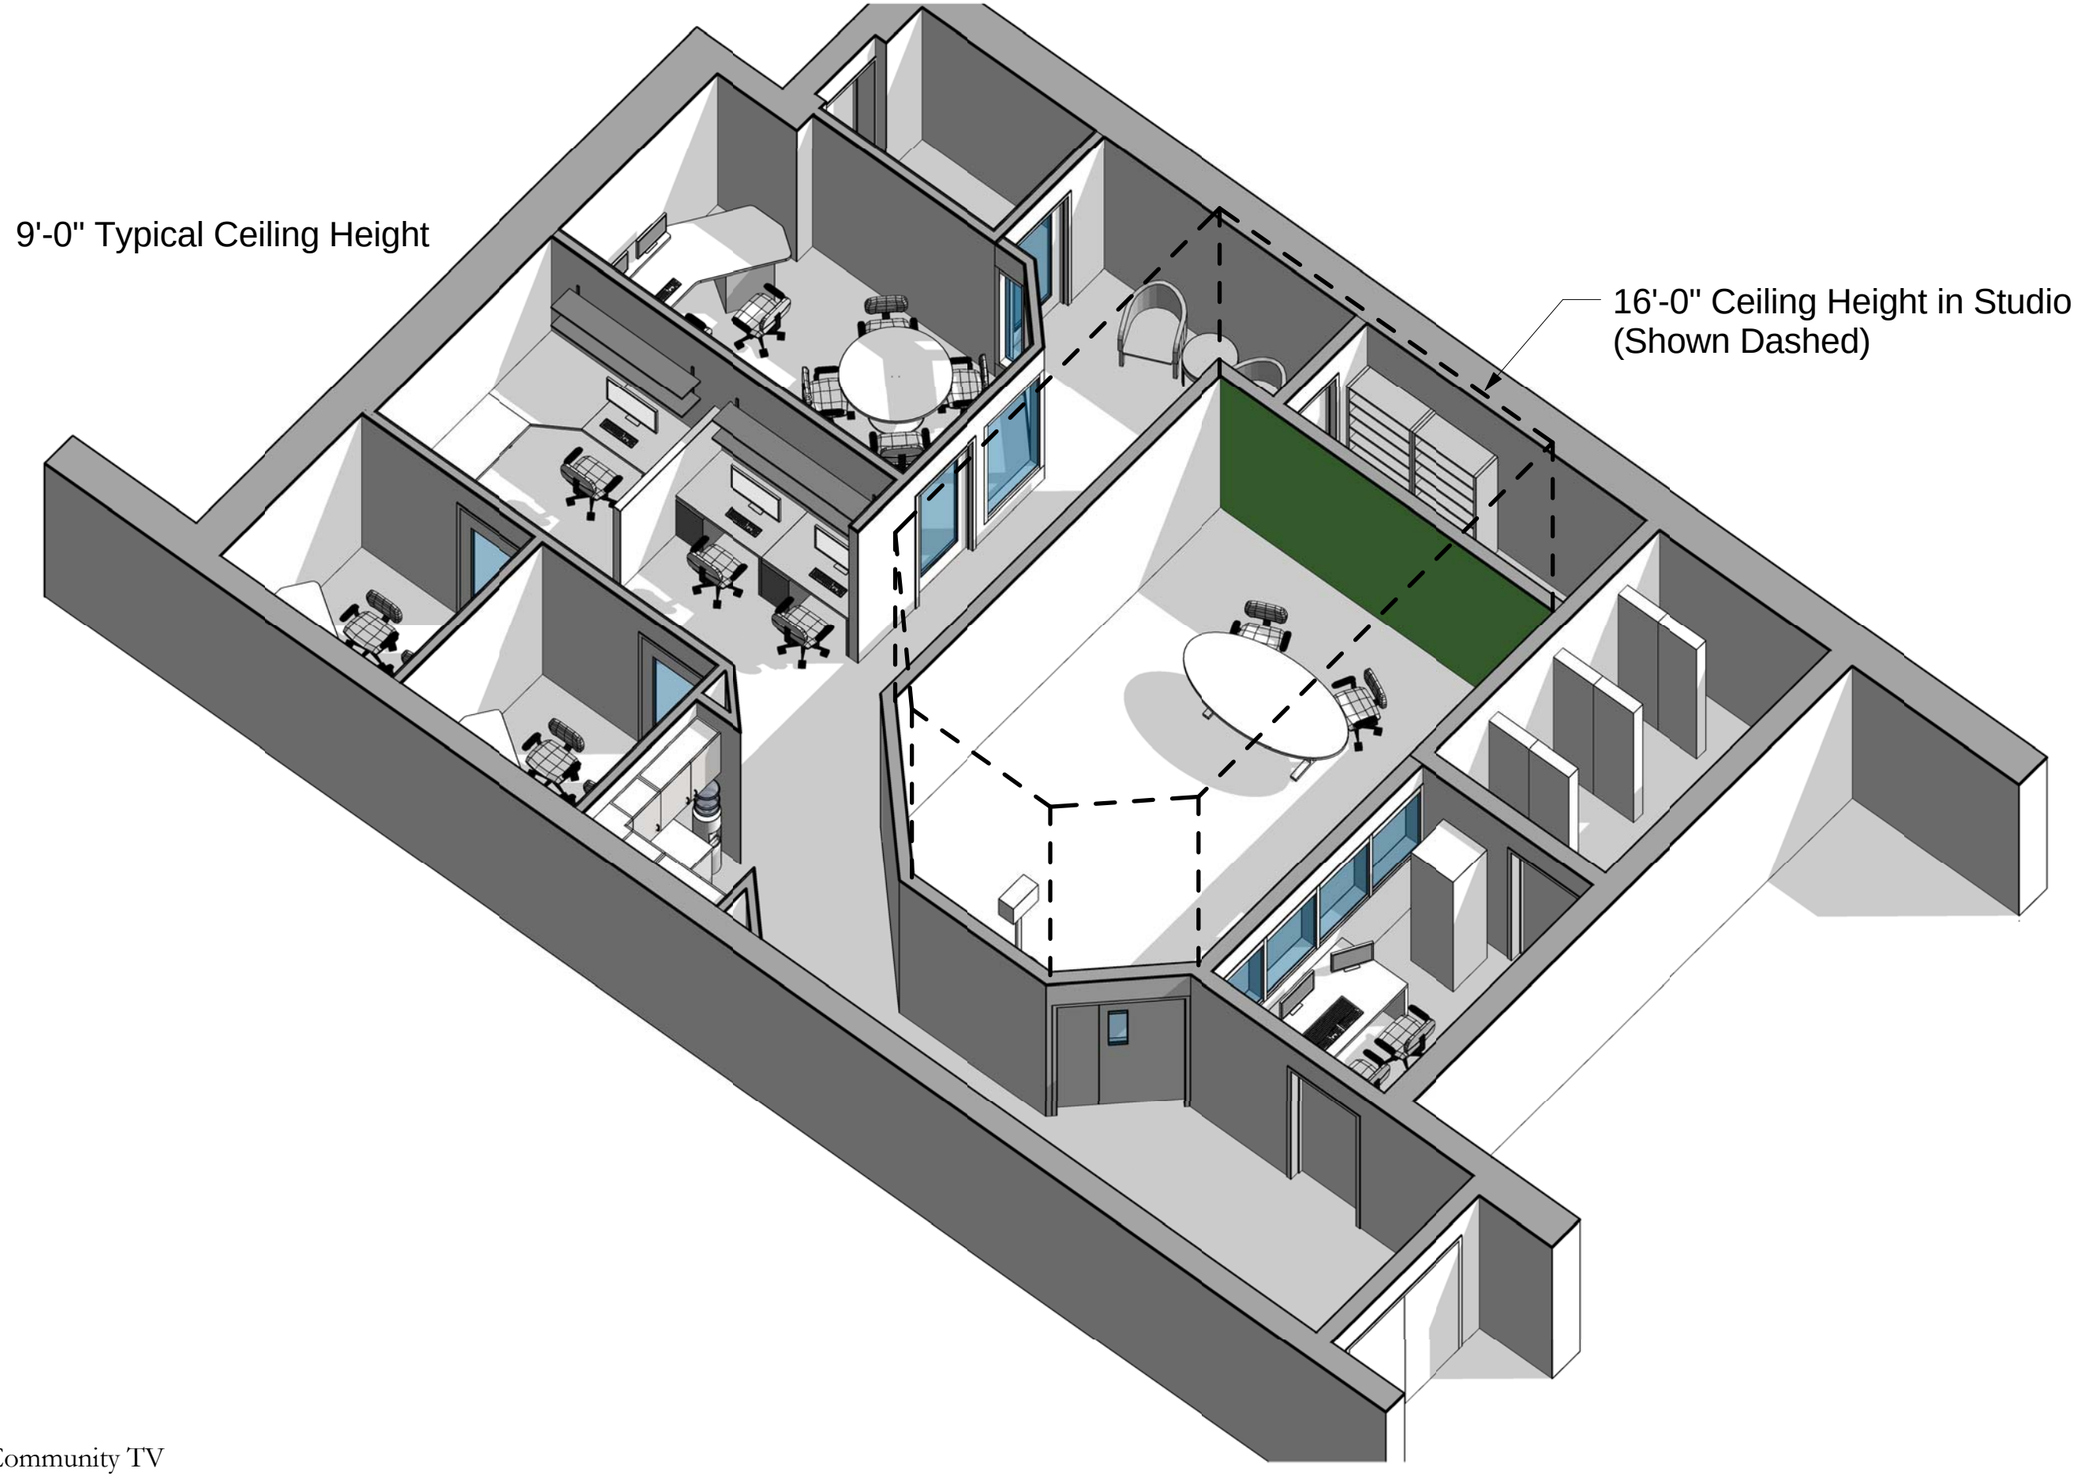

Ludlow Community TV

06/03/09

Gensler

3D View

© 2007 Gensler